
MATCHLINE
MATCHLINE

Landreth Lighting Luminaire Schedule									
Symbol	[MANUFAC]	Qty	Label	Arrangement	Description	LLF	Lum. Watts	Lum. Lumens	BUG Rating
	Stemberg Lighting	37	NEW	Single	SSP20777-PT-E350LED-UF-16L27T3-MDL018-SV2-R7/8213FP6- 250-EB-1.0-GFI LP/UC-WHK-DBA-CSTM-2-PA478PM-DIS-LP/UC-CLITT	0.900	32.7	5485	B2-U0-G1

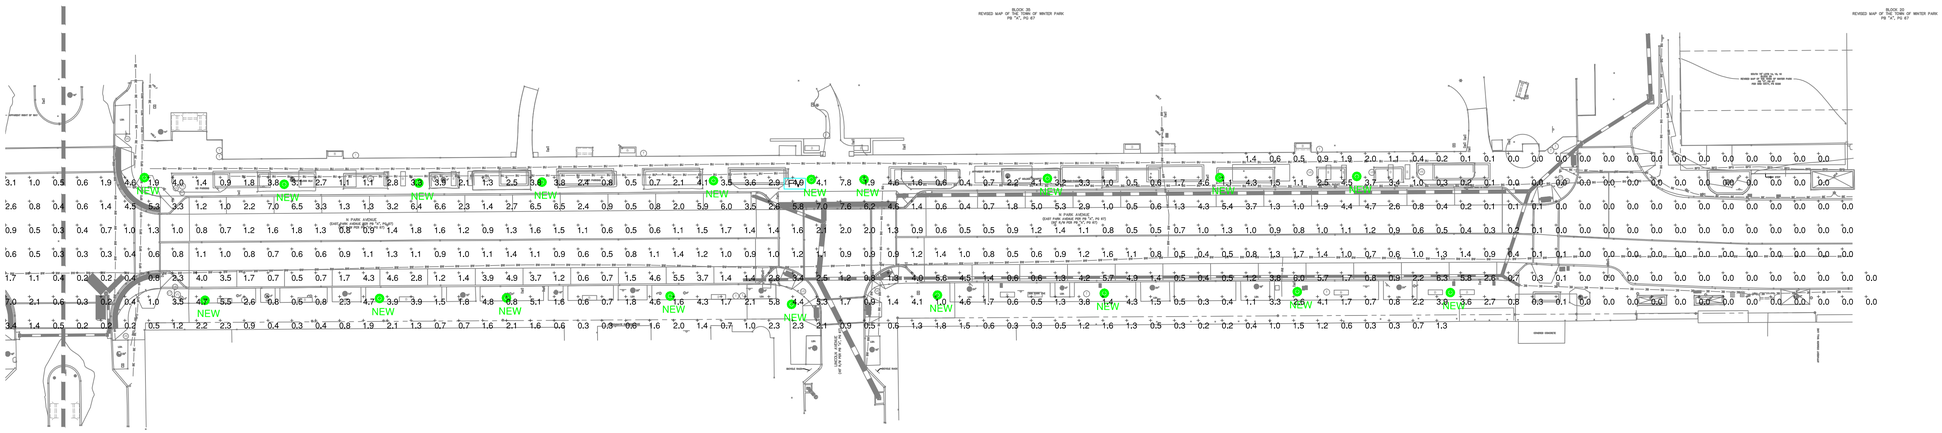

PARTIAL PHOTOMETRIC SITE PLAN

SCALE: 1" = 30'-0" 25080-E-SITE2

GRAPHIC SCALE

30 0 15 30 60

(IN FEET)
1 inch = 30 ft.

MATCHLINE
MATCHLINE

Filename: X:\25080\01-Phase2\25080-E-SITE2.dwg Plotted by: HARRY 10/27/26 12:52

MiGre Engineers LLC
760 FLORIDA CENTRAL PARKWAY
SUITE 224
LONGWOOD, FL 32750
PH: 407.636.7999

PROJECT #: 25080

No.	Date	Revision

Mechanical
Electrical
Plumbing
Fire Protection

PARK AVENUE REFRESH PH2

WINTER PARK, FLORIDA

PARTIAL PHOTOMETRIC SITE PLAN

MICHAEL L DODANE
LICENSE
No. 44665
STATE OF FLORIDA
PROFESSIONAL ENGINEER

PROJECT NO:	25080
DRAWN BY:	MLD
CHECKED BY:	MLD
APPROVED BY:	MLD
DATE:	03/13/26
SCALE:	1" = 30'-0"
FILENAME:	25080-E-SITE2

E-1

To the best of the engineer's knowledge, the plans and specifications comply with the applicable minimum building codes and the applicable fire-safety standards as determined by the local authority in accordance with section 110.8.4.4 of the FBC and 633 Florida Statutes.