
MATCHLINE
MATCHLINE

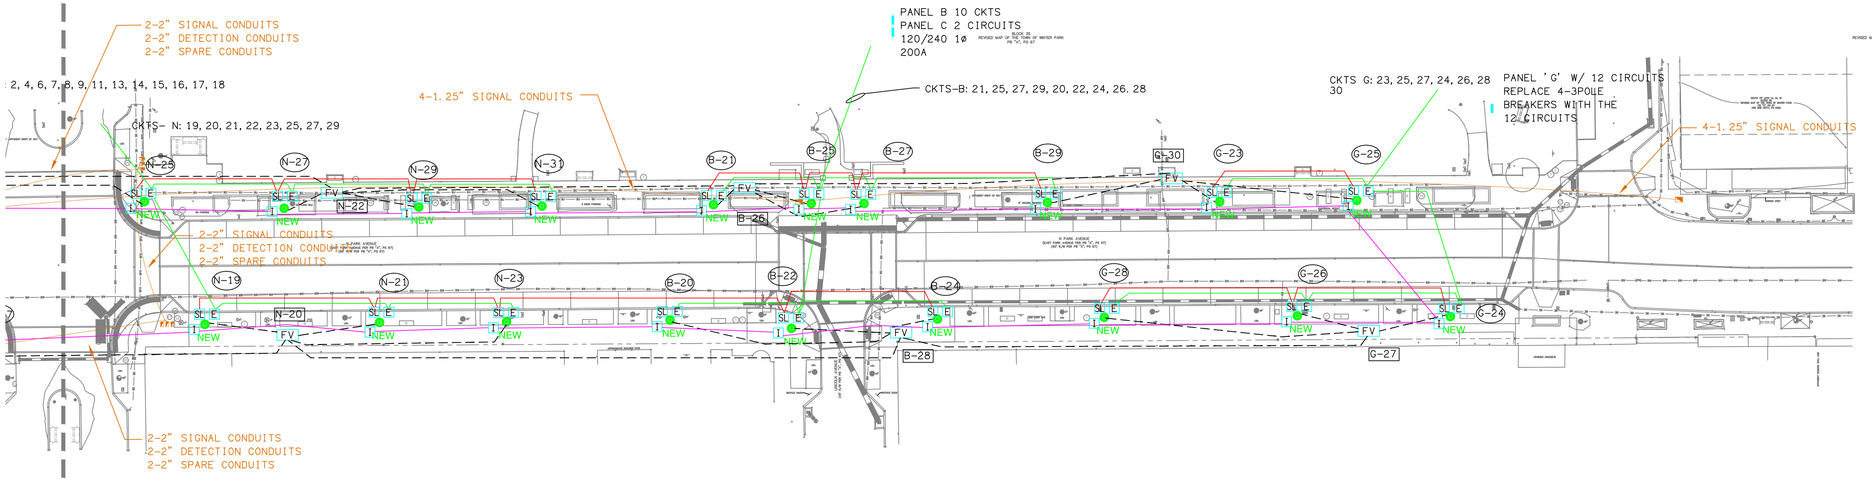

MATCHLINE
MATCHLINE

PARTIAL ELECTRICAL SITE PLAN

SCALE: 1" = 30'-0" 25080-E-SITE2

GRAPHIC SCALE

30 0 15 30 60

(IN FEET)
1 inch = 30 ft.

MiGre Engineers LLC
760 FLORIDA CENTRAL PARKWAY
SUITE 224
LONGWOOD, FL 32750
PH: 407.636.7999

PROJECT #: 25080

No.	Date	Revision

Mechanical
Electrical
Plumbing
Fire Protection

PARK AVENUE REFRESH PH2

WINTER PARK, FLORIDA

PARTIAL ELECTRICAL
SITE PLAN

MICHAEL DODANE
LICENSE
No. 44665
STATE OF FLORIDA
PROFESSIONAL ENGINEER

PROJECT NO:	25080
DRAWN BY:	MLD
CHECKED BY:	MLD
APPROVED BY:	MLD
DATE:	03/13/26
SCALE:	1" = 30'-0"
FILENAME:	25080-E-SITE2

E-3

To the best of the engineer's knowledge, the plans and specifications comply with the applicable minimum building codes and the applicable fire-safety standards as determined by the local authority in accordance with section 110.8.4.4 of the FBC and 633 Florida Statutes.

Filename: X:\25080\01-Phase2\25080-E-SITE2.dwg Plotted by: HARRY 10/27/26 12:52